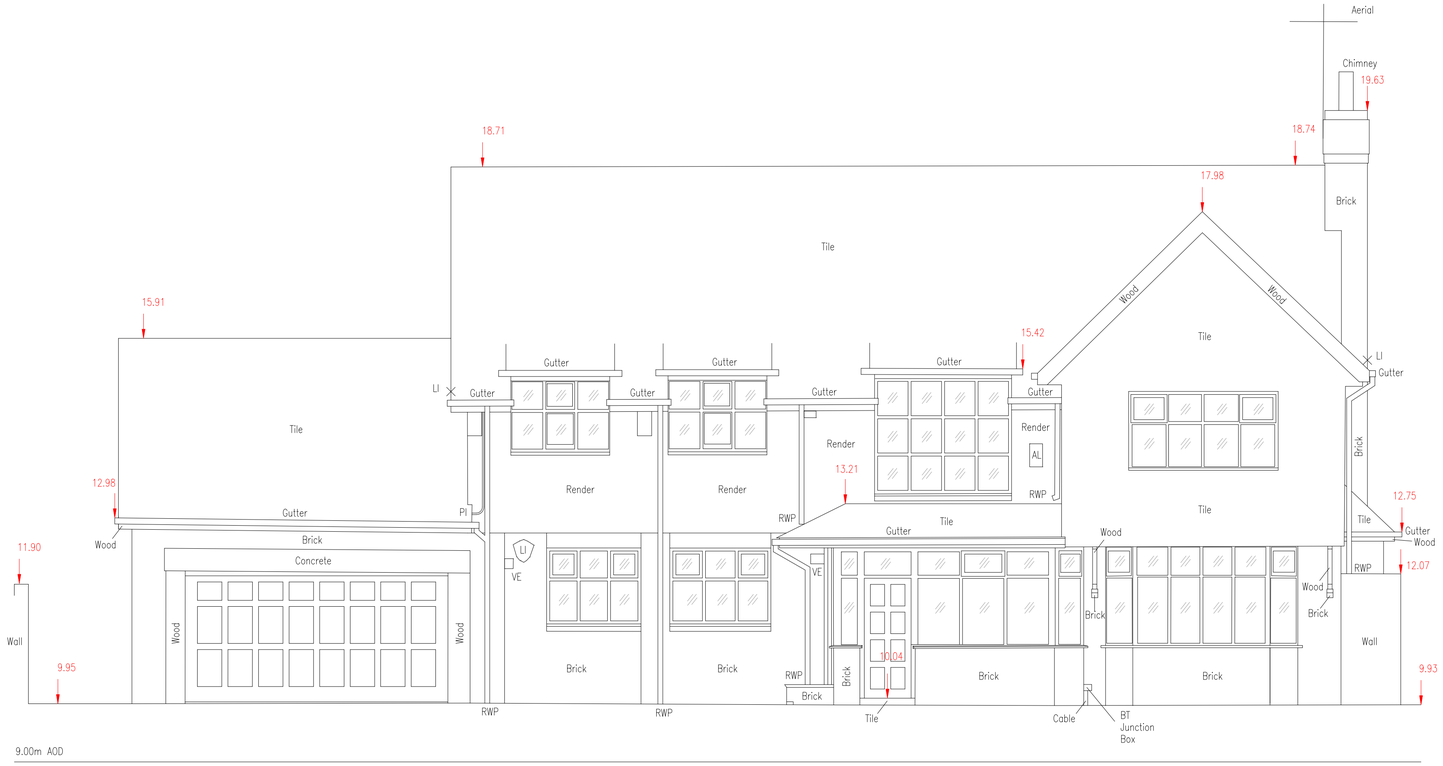

ELEVATION 1

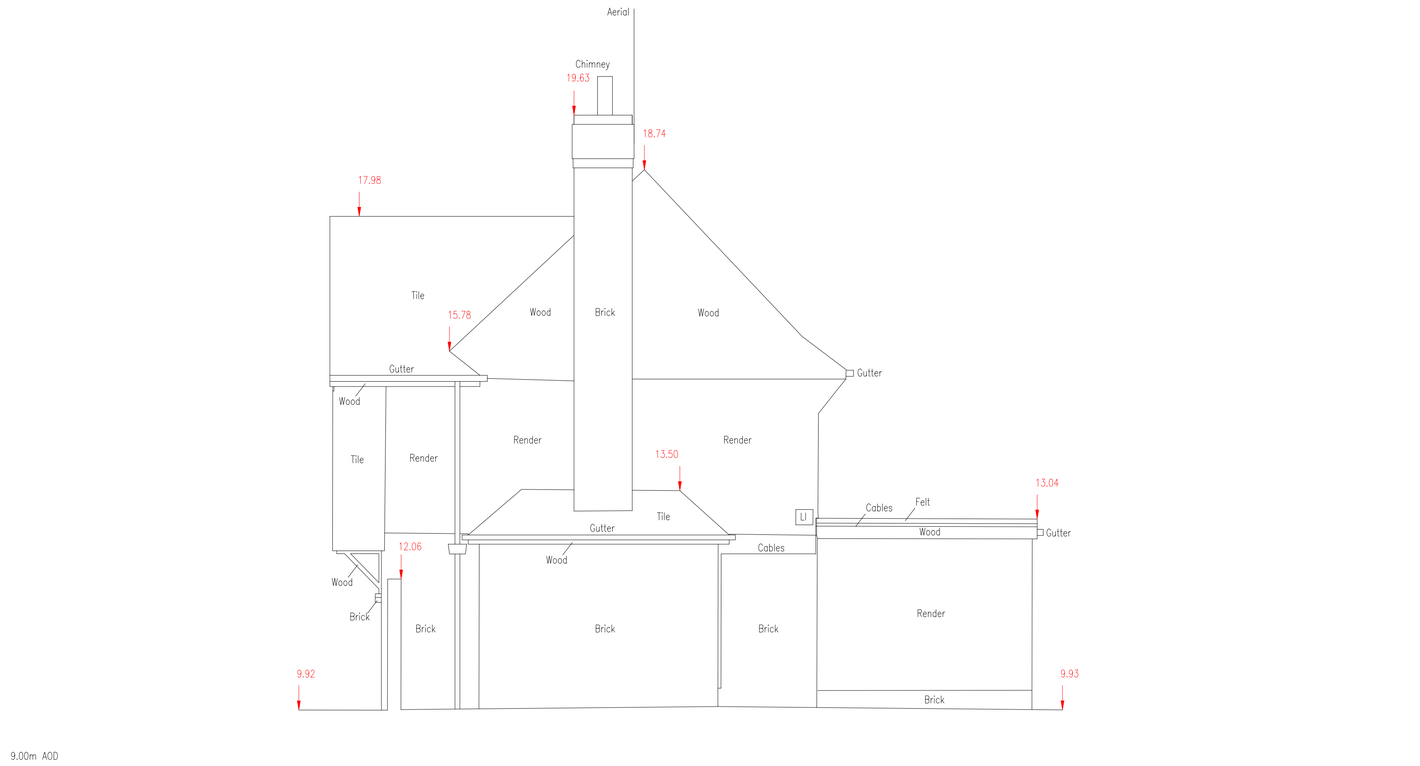

ELEVATION 2

Notes

KEY

Datum - GPS SmartNet

STANDARD ABBREVIATIONS

AOD - ABOVE ORDNANCE DATUM
COL - COLUMN
FL - FLOODLIGHT
LI - LIGHT

SYMBOLS

WINDOW GLAZING

SAMPLE

Rev	Date	Drawn	Description	Ch'k'd	App'd
0	19.11.08		Original Drawing		

N D Oliver & Co Ltd
Ptolemy House
7 School Road
Sale
Manchester M33 7XY

Telephone 0161 973 3495
Facsimile 0161 962 6819
E-mail: mail@ndoliver.com

Client

CLIENT NAME
ADDRESS
TOWN
CITY
POSTCODE

Title

SAMPLE HOUSE ELEVATIONS

Surveyed	JMR		Drawn	KD	
Dwg.Chk.	AWP		Approved	NDO	
Scale 1:100 @ A1		Project 1234			Status ORIG
		CAD file \PROJECTS\SAMPLES\DRAWINGS			
Drawing No N1234 / 56789-10 / 001					Rev 0