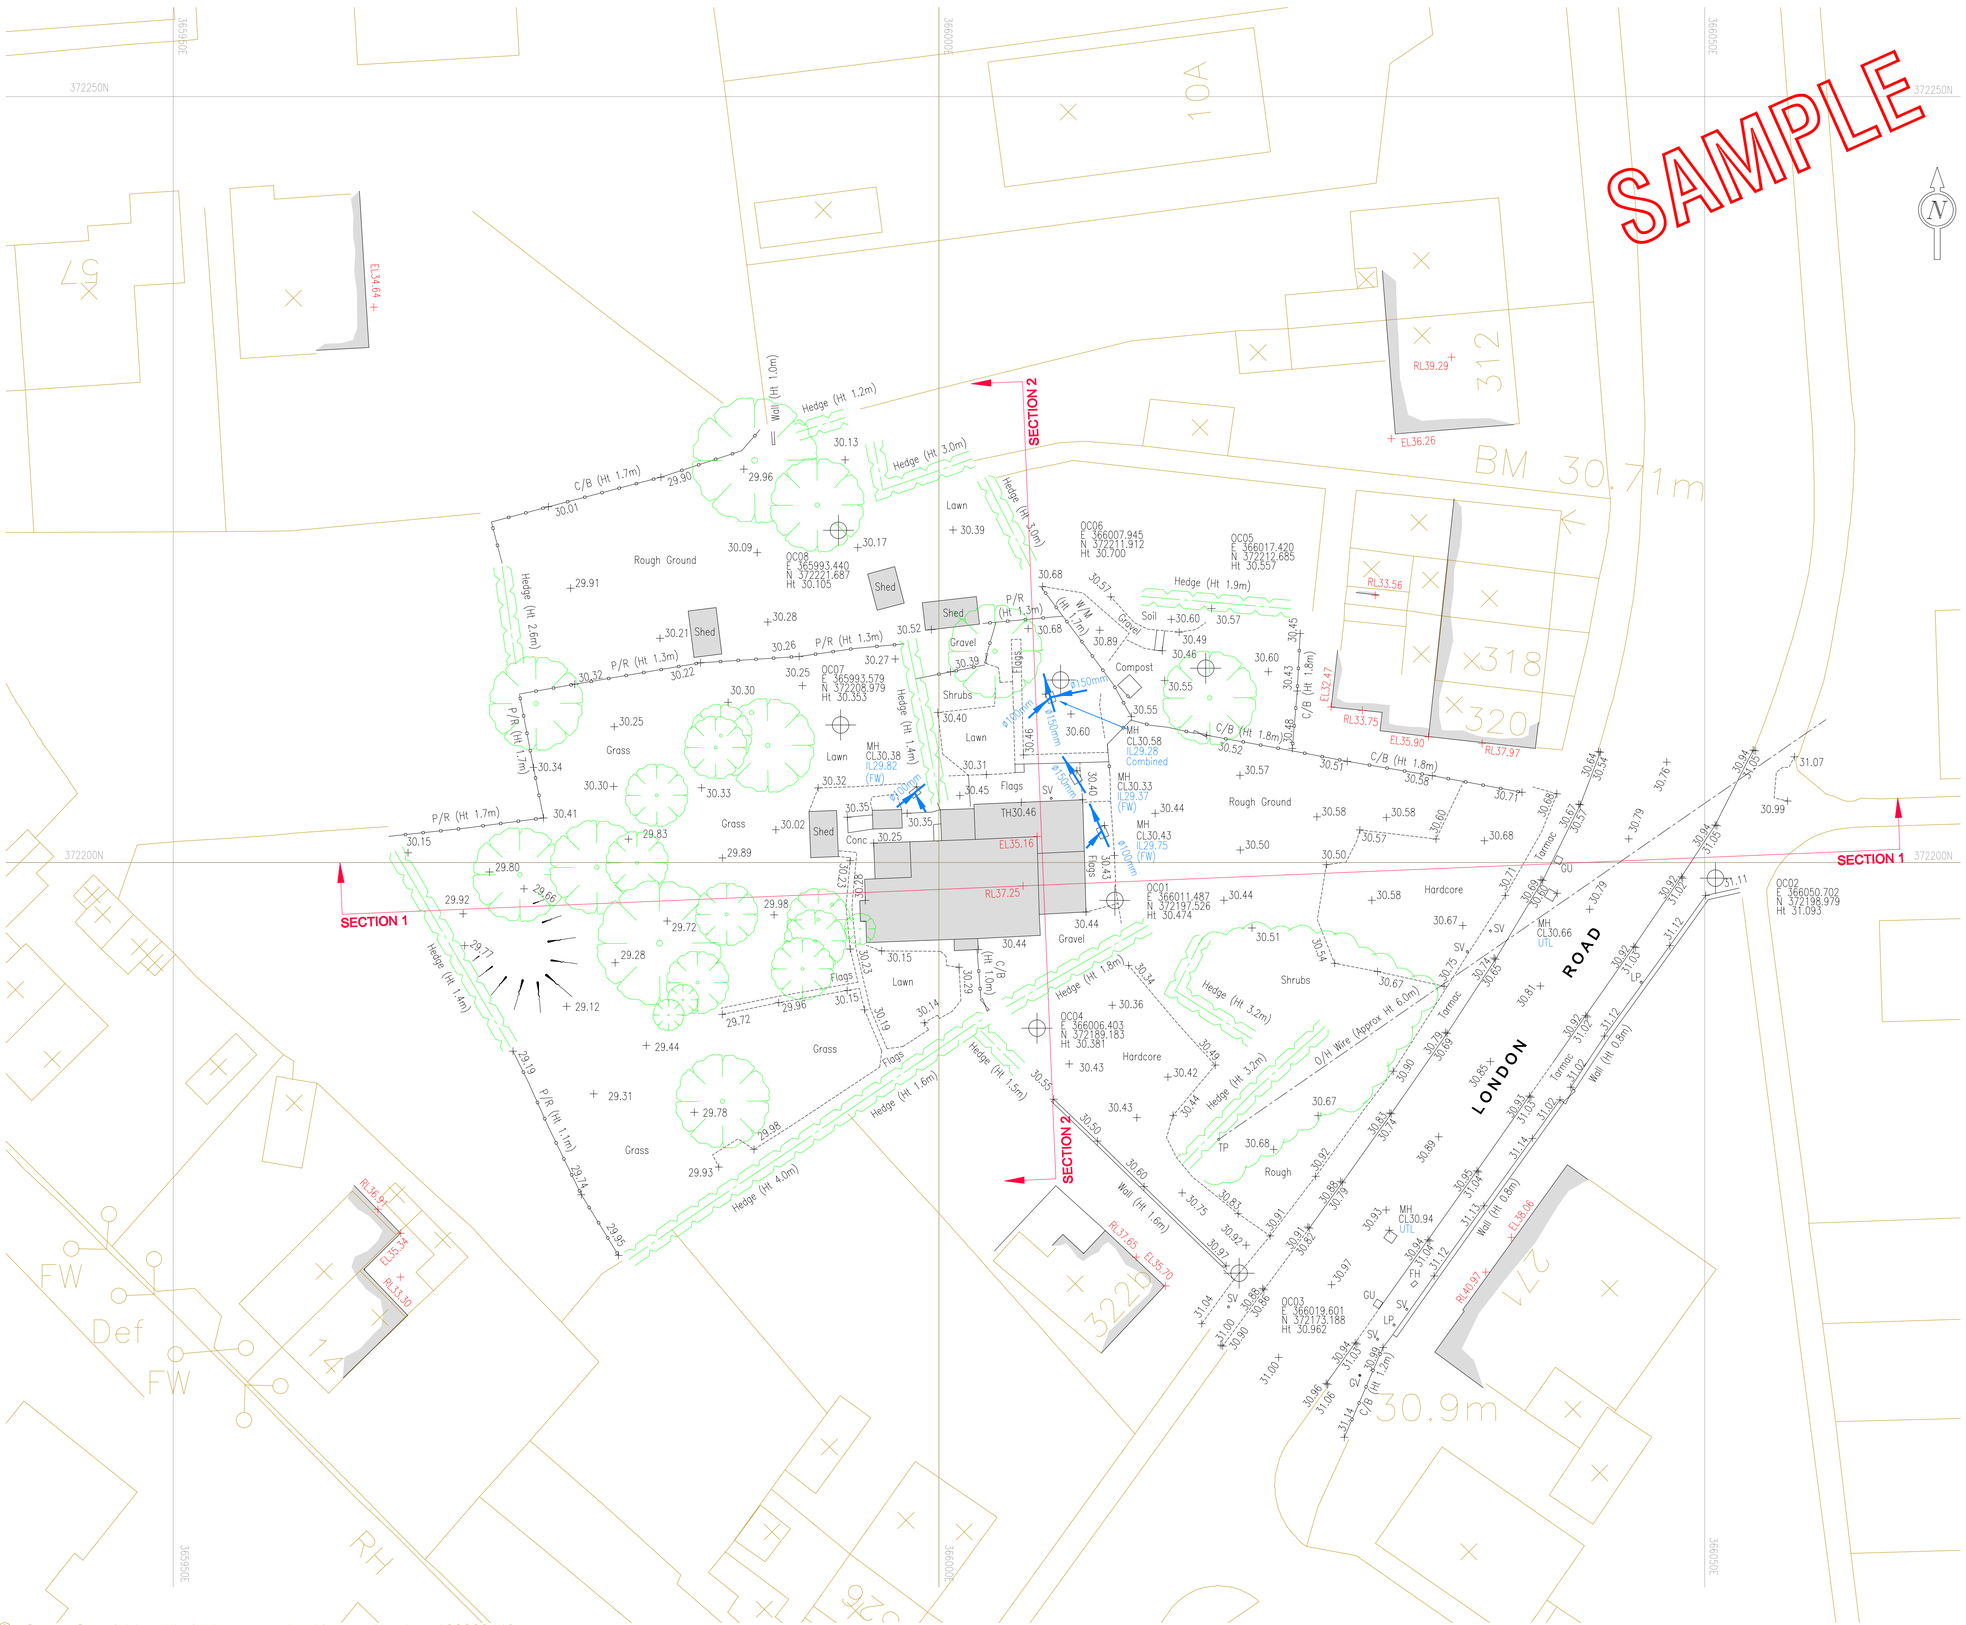

© Crown Copyright. All rights reserved. Licence Number 100020449

Notes

KEY

Grid - OS Related

Datum - GPS SmartNet

STANDARD ABBREVIATIONS

AL - ALARM	FS - FLAG STAFF	P/W - POST & WIRE
AV - AIR VALVE	GA - GAS	RE - RODDING EYE
BA - BUOYANCY AID	GB - GREASE BOX	RP - REFLECTOR POST
BB - BELISHA BEACON	G - GIRTH	RS - ROAD SIGN
BD - BOULDER	GU - GULLY	RTW - RETAINING WALL
BE - BENCH	GV - GAS VALVE	RWP - RAIN WATER PIPE
BH - BOREHOLE	HT - HEIGHT	SA - STANCHION
BL - BASEMENT LIGHT	I/R - IRON RAILING	SC - SPEED CAMERA
BO - BOLLARD	IC - INSPECTION COVER	SG - SIGNAL
BP - BOUNDARY POST	IL - INVERT LEVEL	SI - SIGN
BS - BUS STOP	IT - TRAFFIC COVER	SL - SOFFIT LEVEL
BU - BUSH	KO - KERB OFFLET	SMP - SERVICE MARKER POST
B/W - BARBED WIRE	LA - LADDER	SS - SECURITY SENSOR
CA - CABLE	LB - LITTER BIN	ST - STOP TAP
CB - CONTROL BOX	LC - LIGHTING COLUMN	STN - STATION
C/B - CLOSE BOARDED	LI - LIGHT	SU - STUMP
CC - CLOSE CIRCUIT TV	LP - LAMP POST	SV - STOP VALVE
CI - CORRUGATED IRON	MH - MANHOLE	SW - SWITCHGEAR
CL - COVER LEVEL	Misc - MISCELLANEOUS	SY - STAY
C/M - CHAIN LINK	MP - MILE STONE / POST	TBM - TEMPORARY BENCH MARK
Col - COLUMN	NP - NAME PLATE	TCB - TELEPHONE CALL BOX
CP - CATHODIC TEST POINT	NYX - NYNEX	Tel - TELECOM
C/P - CONCRETE PANEL	OC - OLIVER CONTROL	TH - THRESHOLD
Cul - CULVERT	O/H - OVERHEAD	Tk - TANK
DP - DOWN PIPE	OSBM - ORDNANCE SURVEY BENCH MARK	TS - TRAFFIC SIGNAL
DR - DRAIN		TP - TELEGRAPH POLE
Dr. Ch - DRAINAGE CHANNEL	Pal - PALISADE	UTL - UNABLE TO LIFT
DU - DUCT	PB - PILLAR BOX	VDP - VEHICLE DETECTOR PAD
EL - ELECTRICITY	P/C - POST & CHAIN	VP - VENT PIPE
EP - ELECTRICITY PYLON	PC - PEDESTRIAN CROSSING	W - WIDTH
ER - EARTH ROD	PH - PUBLIC HOUSE	WB - WHISTLE BLOW
FA - FENDOR ANCHOR	PI - PIPE	WM - WIRE MESH
FB - FOOTBRIDGE	PM - PARKING METER	WL - WATER LEVEL
FH - FIRE HYDRANT	PO - POST	WM - WATER METER
FL - FLOODLIGHT	PP - PETROL PUMP	WO - WASH OUT
FP - FOOTPATH	P/R - POST & RAIL	

EL - EAVES LEVEL
GL - GROUND LEVEL
RL - RIDGE LEVEL

(PW) - FOUL WATER

SYMBOLS

HEDGE

GATE

TREE CANOPY

TREE

BUILDING

FENCELINE

CONTROL STATION

DIRECTION TO VIEW OF DIGITAL PHOTOS

Rev	Date	Drawn	Description	Ch'k'd	App'd
0	19.11.08		Original Drawing		

N D Oliver & Co Ltd
Ptolemy House
7 School Road
Sale
Manchester M33 7XY

Telephone 0161 973 3495
Facsimile 0161 962 8819
E-mail: mail@ndoliver.com

N D OLIVER & CO
CHARTERED LAND SURVEYORS

RICS

Client

CLIENT NAME
ADDRESS
TOWN
CITY
POSTCODE

Title

SAMPLE TOPOGRAPHICAL & DRAINAGE SURVEY WITH ORDNANCE SURVEY BACKGROUND DETAIL

Surveyed	JMR		Drawn	KD	
Dwg.Chk.	AWP		Approved	NDO	
Scale 1:100 @ A1		Project 1234			Status ORIG
		CAD file \PROJECTS\SAMPLE\DRAWINGS			
Drawing No N1234 / 56789-10 / 001					Rev 0