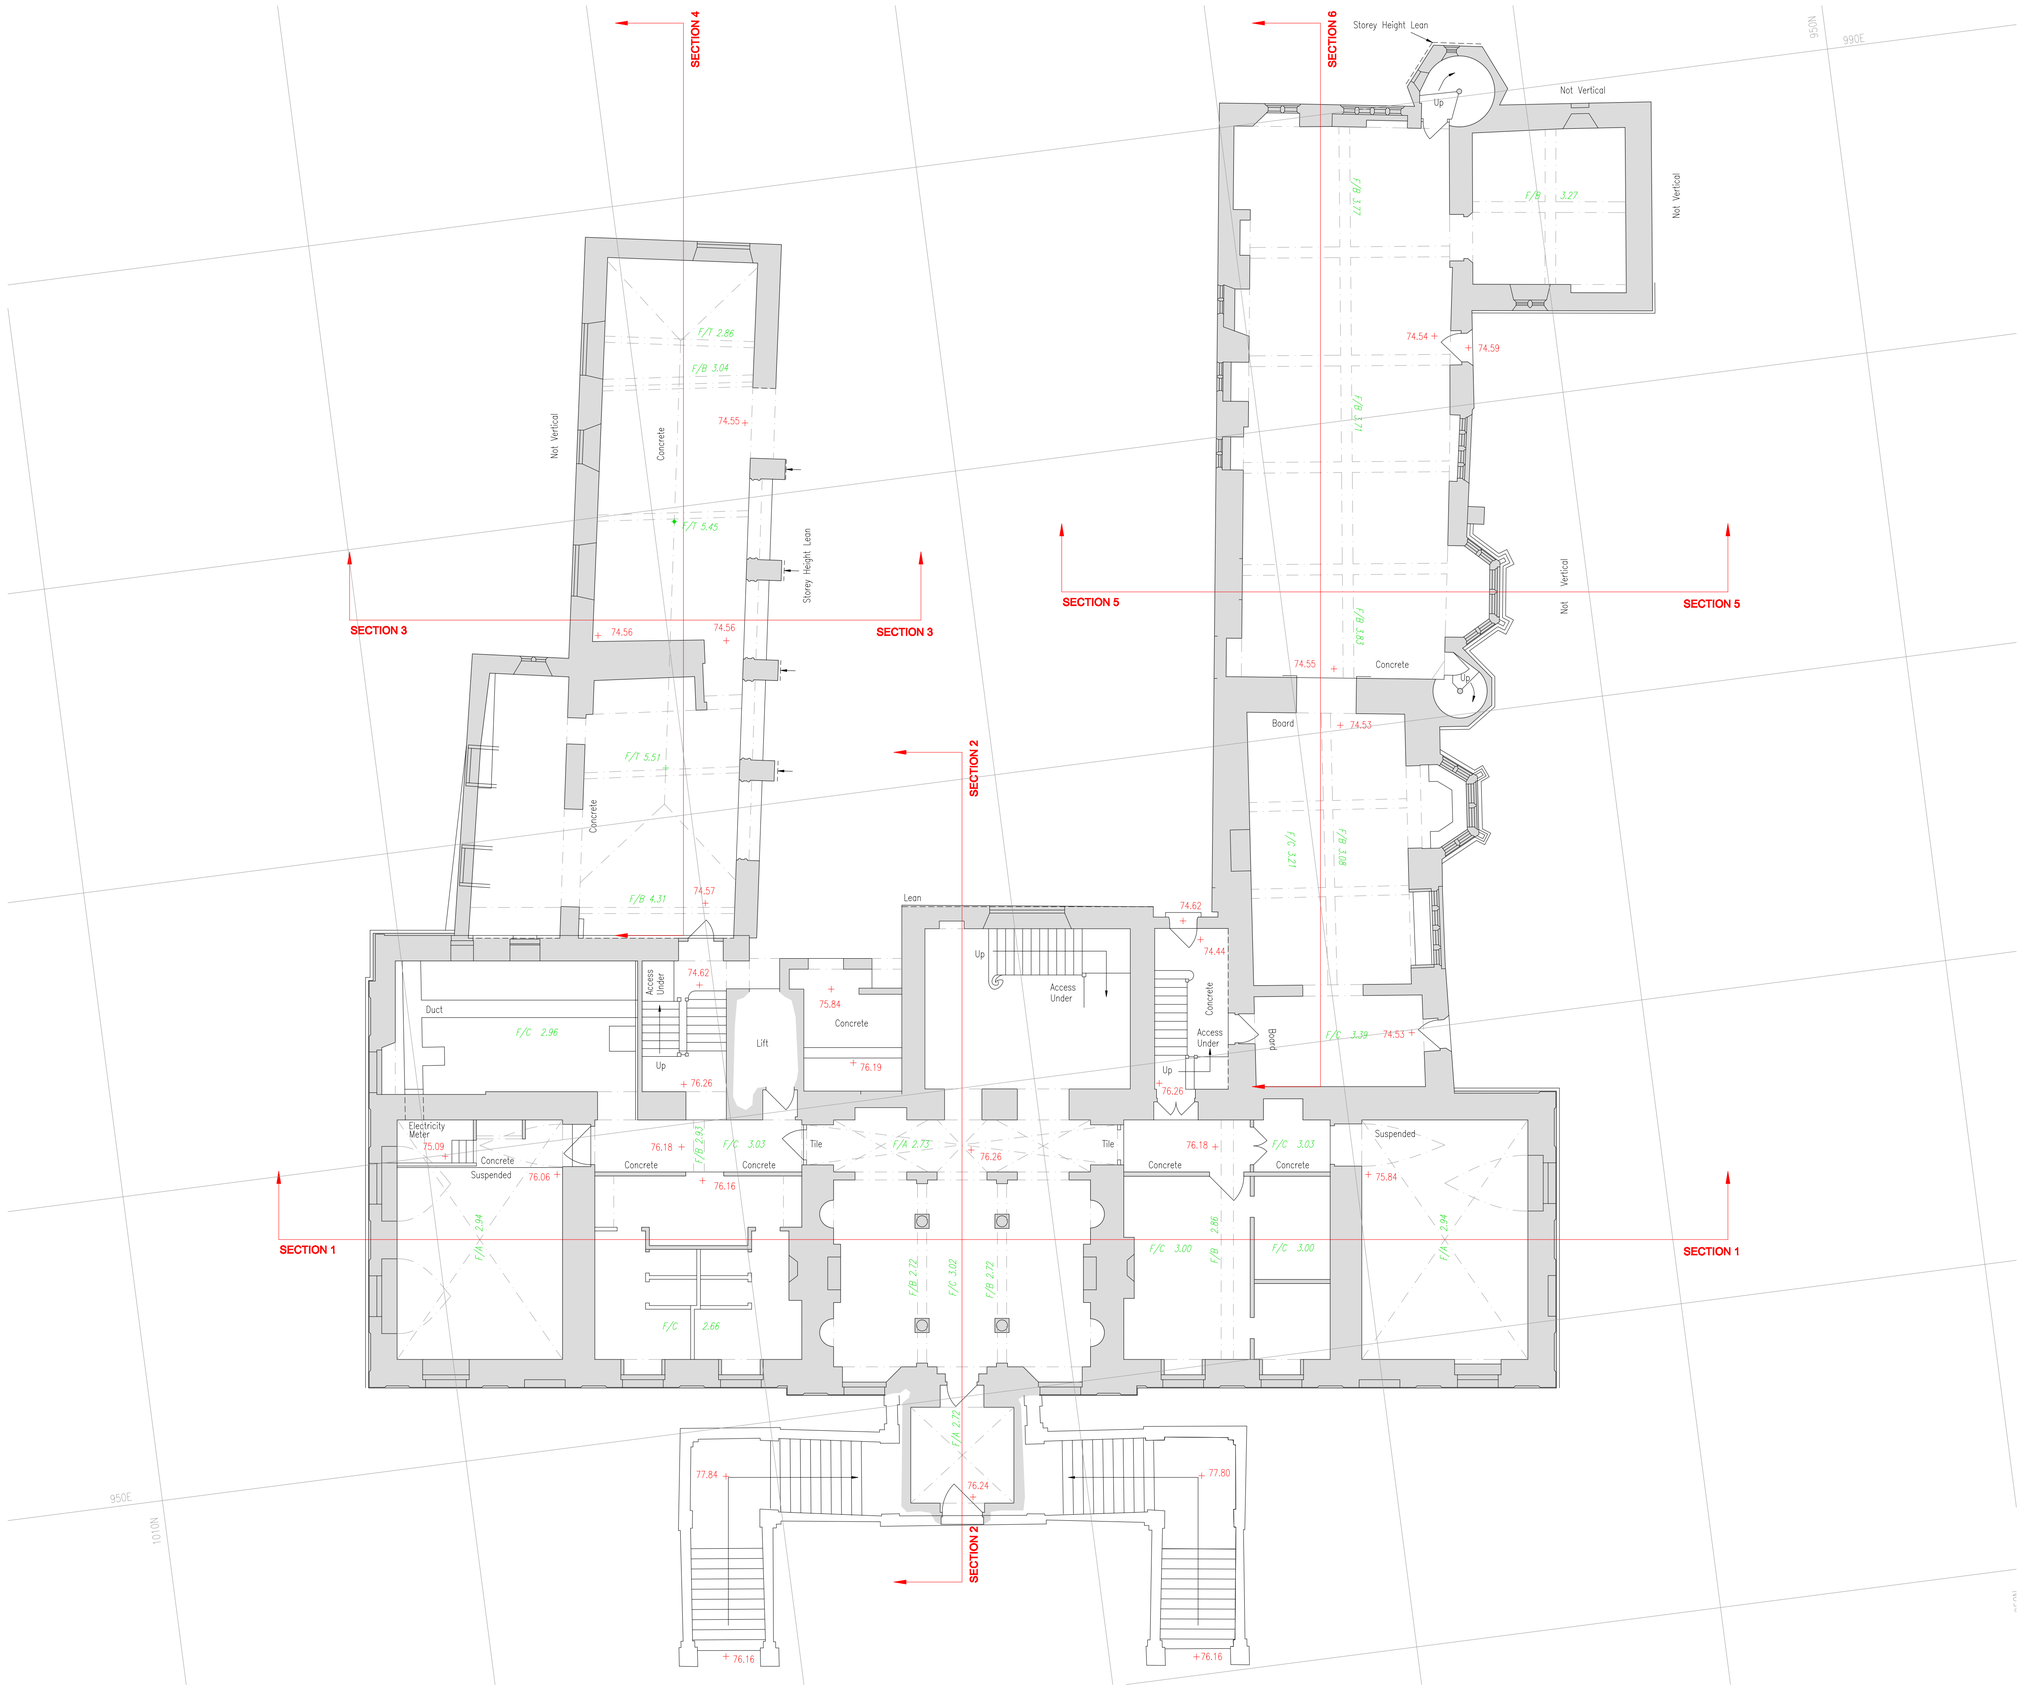

Notes

KEY

Grid - OS Related

Datum - GPS SmartNet

ABBREVIATIONS

F/A - FLOOR TO ARCH HEIGHT
F/B - FLOOR TO BEAM HEIGHT
F/C - FLOOR TO CEILING HEIGHT
F/T - FLOOR TO TRUSS HEIGHT

SYMBOLS

TOILET
WASH BASIN
DOOR
BUILDING HATCH

SAMPLE

Rev	Date	Drawn	Description	Ch'k'd	App'd
0	19.11.08		Original Drawing		

N D Oliver & Co Ltd
Ptolemy House
7 School Road
Sale
Manchester M33 7XY

Telephone 0161 973 3495
Facsimile 0161 962 6819
E-mail: mail@ndoliver.com

Client

CLIENT NAME
ADDRESS
TOWN
CITY
POSTCODE

Title

SAMPLE HISTORIC BUILDING
FLOOR PLAN

Surveyed	JMR		Drawn	KD	
Dwg.Chk.	AWP		Approved	NDO	
Scale 1:100 @ A1	Project 1234				Status ORIG
	CAD file \PROJECTS\SAMPLES\DRAWINGS				
Drawing No N1234 / 56789-10 / 001					Rev 0