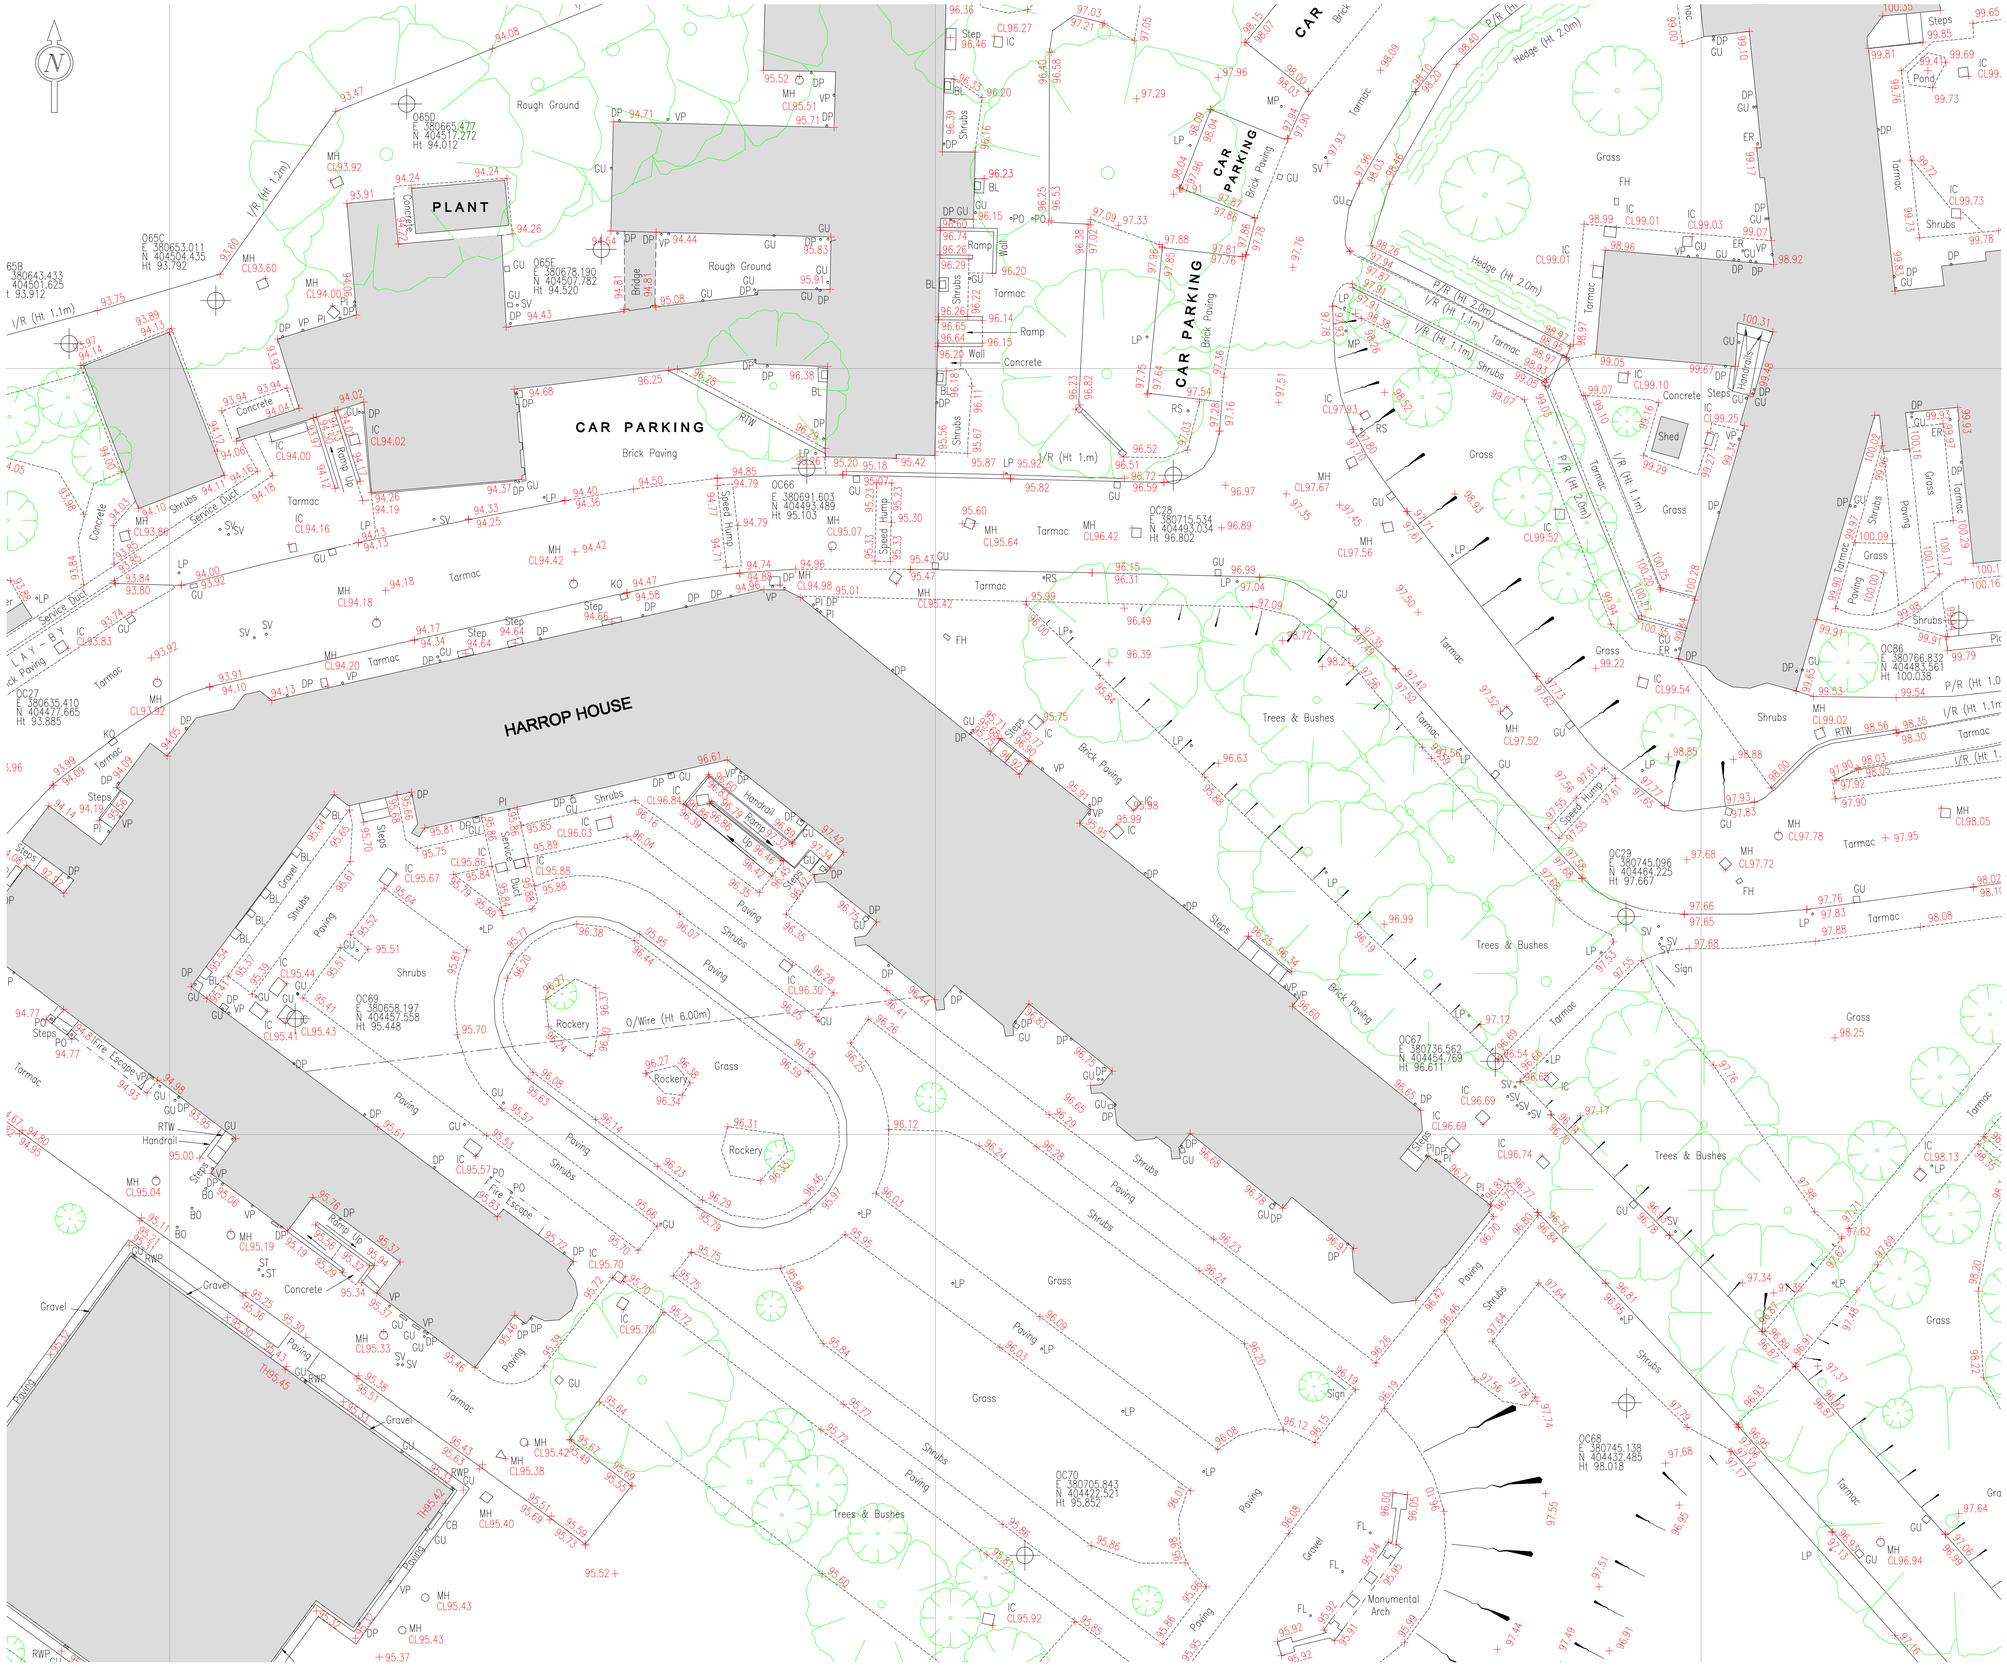

Notes

KEY

Grid - OS Related

Datum - GPS SmartNet

STANDARD ABBREVIATIONS

AL - ALARM		FS - FLAG STAFF		P/W - POST & WIRE	
AV - AIR VALVE		GA - GAS		RE - RODDING EYE	
BA - BUOYANCY AID		GB - GREASE BOX		RP - REFLECTOR POST	
BB - BELISHA BEACON		G - GIRTH		RS - ROAD SIGN	
BD - BOULDER		GU - GULLY		RTW - RETAINING WALL	
BE - BENCH		GV - GAS VALVE		RWP - RAIN WATER PIPE	
BH - BOREHOLE		HT - HEIGHT		SA - STANCHION	
BL - BASEMENT LIGHT		I/R - IRON RAILING		SC - SPEED CAMERA	
BO - BOLLARD		IC - INSPECTION COVER		SG - SIGNAL	
BP - BOUNDARY POST		IL - INVERT LEVEL		SI - SIGN	
BS - BUS STOP		IT - TRAFFIC COVER		SL - SOFFIT LEVEL	
BU - BUSH		KO - KERB OFFLET		SMP - SERVICE MARKER POST	
B/W - BARBED WIRE		LA - LADDER		SS - SECURITY SENSOR	
CA - CABLE		LB - LITTER BIN		ST - STOP TAP	
CB - CONTROL BOX		LC - LIGHTING COLUMN		STN - STATION	
C/B - CLOSE BOARDED		LI - LIGHT		SU - STUMP	
CC - CLOSE CIRCUIT TV		LP - LAMP POST		SV - STOP VALVE	
C/I - CORRUGATED IRON		MH - MANHOLE		SW - SWITCHGEAR	
CL - COVER LEVEL		Misc - MISCELLANEOUS		SY - STAY	
C/L - CHAIN LINK		MP - MILE STONE / POST		TBM - TEMPORARY BENCH MARK	
Col - COLUMN		NP - NAME PLATE		TCB - TELEPHONE CALL BOX	
CP - CATHODIC TEST POINT		NYX - NYNEX		Tel - TELECOM	
C/P - CONCRETE PANEL		OC - OLIVER CONTROL		TH - THRESHOLD	
Cul - CULVERT		O/H - OVERHEAD		Tk - TANK	
DP - DOWN PIPE		OSBM - ORDNANCE SURVEY		TS - TRAFFIC SIGNAL	
DR - DRAIN		BENCH MARK		TP - TELEGRAPH POLE	
Dr. Ch - DRAINAGE CHANNEL		Pal - PALISADE		UTL - UNABLE TO LIFT	
DU - DUCT		PB - PILLAR BOX		VDP - VEHICLE DETECTOR PAD	
EL - ELECTRICITY		P/C - POST & CHAIN		VP - VENT PIPE	
EP - ELECTRICITY PYLON		PC - PEDESTRIAN CROSSING		W - WIDTH	
ER - EARTH ROD		PH - PUBLIC HOUSE		WB - WHISTLE BLOW	
FA - FENDOR ANCHOR		PI - PIPE		W/M - WIRE MESH	
FB - FOOTBRIDGE		PM - PARKING METER		WL - WATER LEVEL	
FH - FIRE HYDRANT		PO - POST		WM - WATER METER	
FL - FLOODLIGHT		PP - PETROL PUMP		WO - WASH OUT	
FP - FOOTPATH		P/R - POST & RAIL			

SYMBOLS

HEDGE

GATE

TREE CANOPY

TREE

BUILDING

SAMPLE

Rev	Date	Drawn	Description	Ch'k'd	App'd
0	19.11.08		Original Drawing		

N D Oliver & Co Ltd
Ptolemy House
7 School Road
Sale
Manchester M33 7XY

Telephone 0161 973 3495
Facsimile 0161 962 6819
E-mail: mail@ndoliver.com

Client

CLIENT NAME
ADDRESS
TOWN
CITY
POSTCODE

Title

SAMPLE LARGE TOPOGRAPHICAL SURVEY

Surveyed	JMR		Drawn	KD	
Dwg.Chk.	AWP		Approved	NDO	
Scale 1:200 @ A1		Project 1234			Status ORIG
		CAD file \PROJECTS\SAMPLES\DRAWINGS			
Drawing No N1234 / 56789-10 / 001					Rev 0