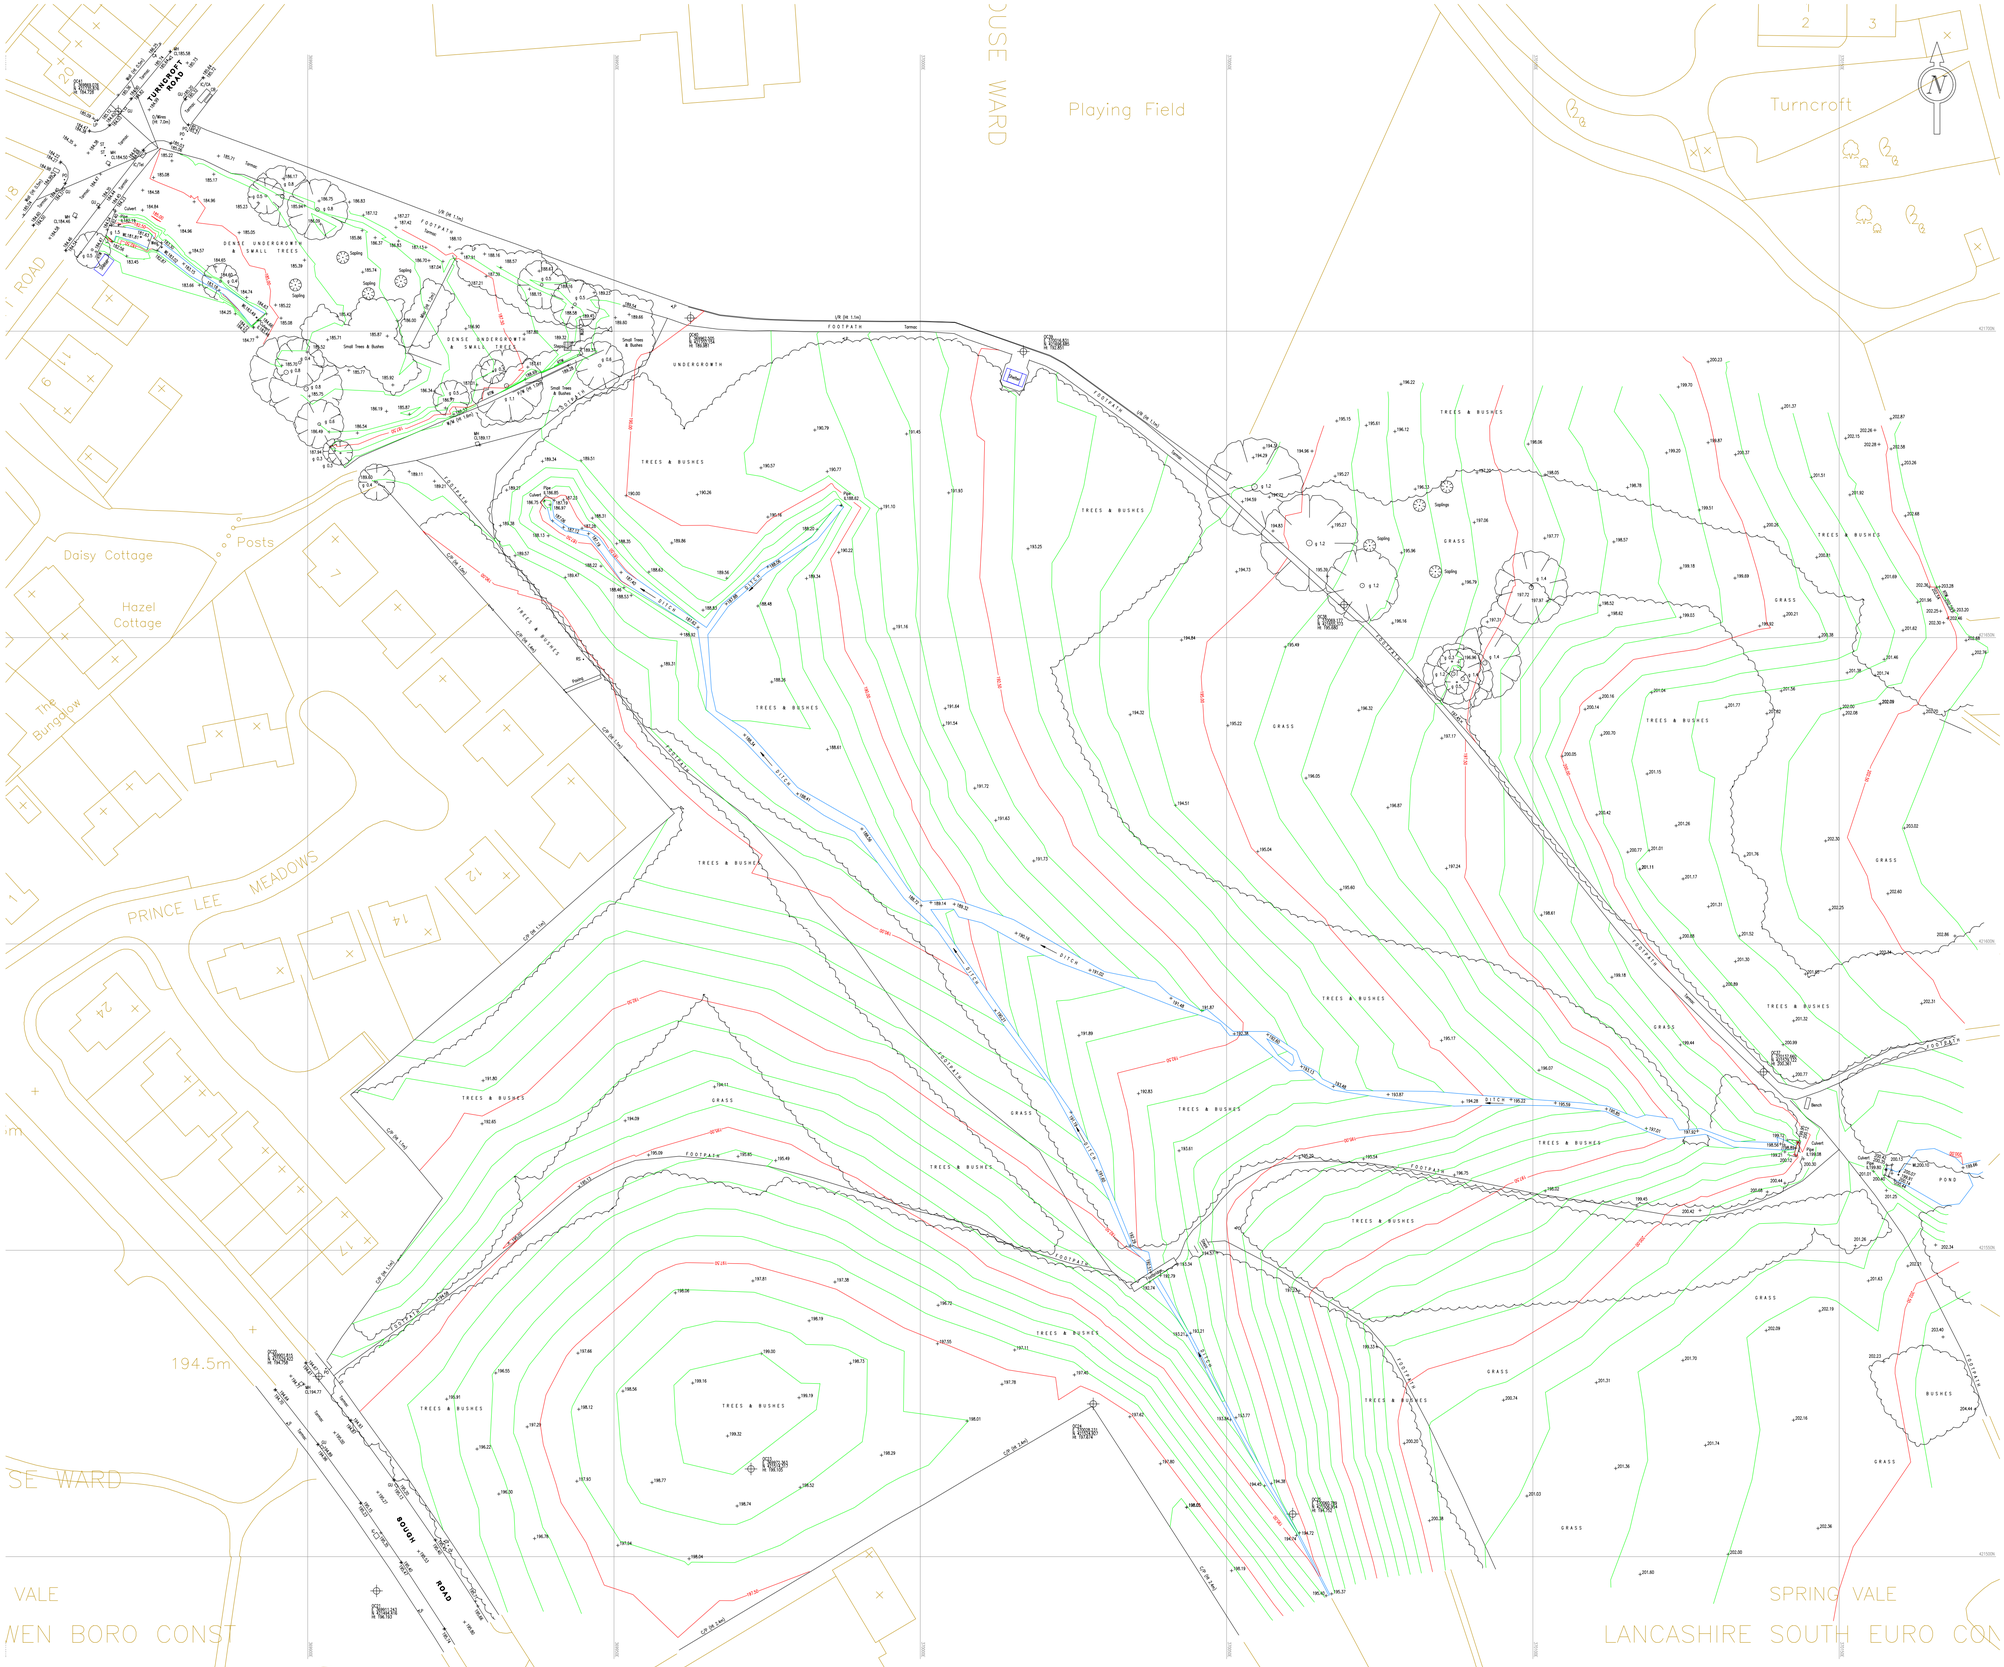

Notes

KEY

Grid - OS Related

Datum - OSBM 29.74m
Located on No. 99 Sample Lane

STANDARD ABBREVIATIONS

AL	-	ALARM	FS	-	FLAG STAFF	PW	-	POST & WIRE
AV	-	AIR VALVE	GA	-	GAS	RE	-	RODDING EYE
BA	-	BUOYANCY AID	GB	-	GREASE BOX	RP	-	REFLECTOR POST
BB	-	BELISHA BEACON	G	-	GIRTH	RS	-	ROAD SIGN
BD	-	BOULDER	GU	-	GULLY	RTW	-	RETAINING WALL
BE	-	BENCH	GV	-	GAS VALVE	RWP	-	RAIN WATER PIPE
BH	-	BOREHOLE	HT	-	HEIGHT	SA	-	STANCHION
BL	-	BASEMENT LIGHT	I/R	-	IRON RAILING	SC	-	SPEED CAMERA
BO	-	BOLLARD	IC	-	INSPECTION COVER	SG	-	SIGNAL
BP	-	BOUNDARY POST	IL	-	INVERT LEVEL	SI	-	SIGN
BS	-	BUS STOP	IT	-	TRAFFIC COVER	SL	-	SOFFIT LEVEL
BU	-	BUSH	KO	-	KERB OFFLET	SMP	-	SERVICE MARKER POST
B/W	-	BARBED WIRE	LA	-	LADDER	SS	-	SECURITY SENSOR
CA	-	CABLE	LB	-	LITTER BIN	ST	-	STOP TAP
CB	-	CONTROL BOX	LC	-	LIGHTING COLUMN	STN	-	STATION
C/B	-	CLOSE BOARDED	LI	-	LIGHT	SU	-	STUMP
CC	-	CLOSE CIRCUIT TV	LP	-	LAMP POST	SV	-	STOP VALVE
C/I	-	CORRUGATED IRON	MH	-	MANHOLE	SW	-	SWITCHGEAR
CL	-	COVER LEVEL	Misc	-	MISCELLANEOUS	SY	-	STAY
C/L	-	CHAIN LINK	MP	-	MILE STONE / POST	TBM	-	TEMPORARY BENCH MARK
Col	-	COLUMN	NP	-	NAME PLATE	TCB	-	TELEPHONE CALL BOX
CP	-	CATHODIC TEST POINT	NYX	-	NYNEX	Tel	-	TELECOM
C/P	-	CONCRETE PANEL	OC	-	OLIVER CONTROL	TH	-	THRESHOLD
Cul	-	CULVERT	O/H	-	OVERHEAD	Tk	-	TANK
DP	-	DOWN PIPE	OSBM	-	ORDNANCE SURVEY BENCH MARK	TS	-	TRAFFIC SIGNAL
DR	-	DRAIN				TP	-	TELEGRAPH POLE
Dr. Ch	-	DRAINAGE CHANNEL	Pal	-	PALISADE	UTL	-	UNABLE TO LIFT
DU	-	DUCT	PB	-	PILLAR BOX	VDP	-	VEHICLE DETECTOR PAD
EL	-	ELECTRICITY	P/C	-	POST & CHAIN	VP	-	VENT PIPE
EP	-	ELECTRICITY PYLON	PC	-	PEDESTRIAN CROSSING	W	-	WIDTH
ER	-	EARTH ROD	PH	-	PUBLIC HOUSE	WB	-	WHISTLE BLOW
FA	-	FENDOR ANCHOR	PI	-	PIPE	WM	-	WIRE MESH
FB	-	FOOTBRIDGE	PM	-	PARKING METER	WL	-	WATER LEVEL
FH	-	FIRE HYDRANT	PO	-	POST	WM	-	WATER METER
FL	-	FLOODLIGHT	PP	-	PETROL PUMP	WO	-	WASH OUT
FP	-	FOOTPATH	P/R	-	POST & RAIL			

SYMBOLS

TREE CANOPY

GATE

TREE

EMBANKMENT

BUILDING HATCH

SAMPLE

Rev	Date	Drawn	Description	Ch'k'd	App'd
0	19.11.08		Original Drawing		

N D Oliver & Co Ltd
Ptolemy House
7 School Road
Sale
Manchester M33 7XY

Telephone 0161 973 3495
Facsimile 0161 962 6819
E-mail: mail@ndoliver.com

Client

CLIENT NAME
ADDRESS
TOWN
CITY
POSTCODE

Title

SAMPLE 3D CONTOURED SURVEY

Surveyed	PG		Drawn	KD	
Dwg.Chk.	AWP		Approved	NDO	
Scale 1:500 @ A1		Project 1234			Status ORIG
		CAD file \PROJECTS\SAMPLES\DRAWINGS			
Drawing No N1234 / 56789-10 / 001					Rev 0