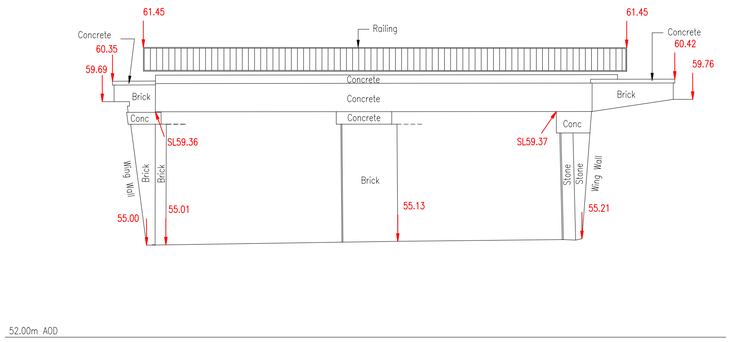

ELEVATION 1
BRIDGE 2 - NORTH ELEVATION

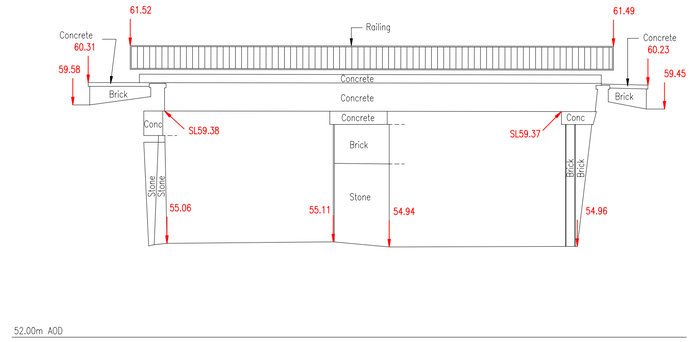

ELEVATION 2
BRIDGE 2 - SOUTH ELEVATION

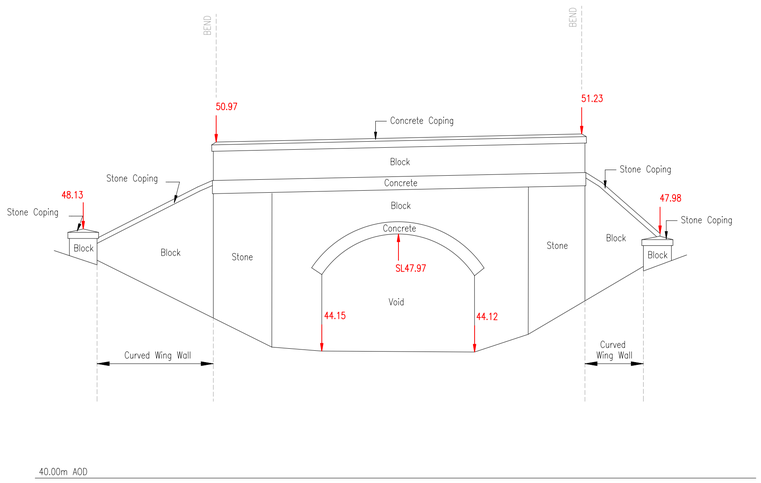

ELEVATION 5
HOUGH LANE BRIDGE - EAST ELEVATION

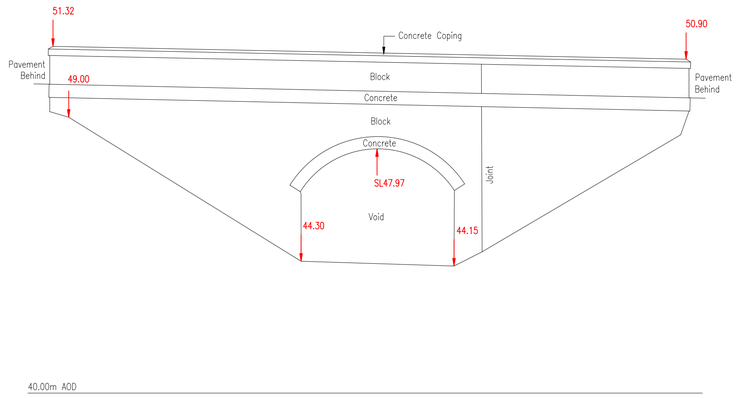

ELEVATION 6
HOUGH LANE BRIDGE - WEST ELEVATION

Notes

KEY

Datum - GPS SmartNet

ABBREVIATIONS

AOD - ABOVE ORDNANCE DATUM

SAMPLE

Rev	Date	Drawn	Description	Ch'k'd	App'd
0	19.11.08		Original Drawing		

N D Oliver & Co Ltd
Ptolemy House
7 School Road
Sale
Manchester M33 7XY

Telephone 0161 973 3495
Facsimile 0161 962 6819
E-mail: mail@ndoliver.com

Client

CLIENT NAME
ADDRESS
TOWN
CITY
POSTCODE

Title

SAMPLE STRUCTURE ELEVATIONS

Surveyed	JMR		Drawn	KD	
Dwg.Chk.	AWP		Approved	NDO	
Scale 1:100 @ A1		Project 1234			Status ORIG
		CAD file \PROJECTS\SAMPLES\DRAWINGS			
Drawing No N1234 / 56789-10 / 001					Rev 0