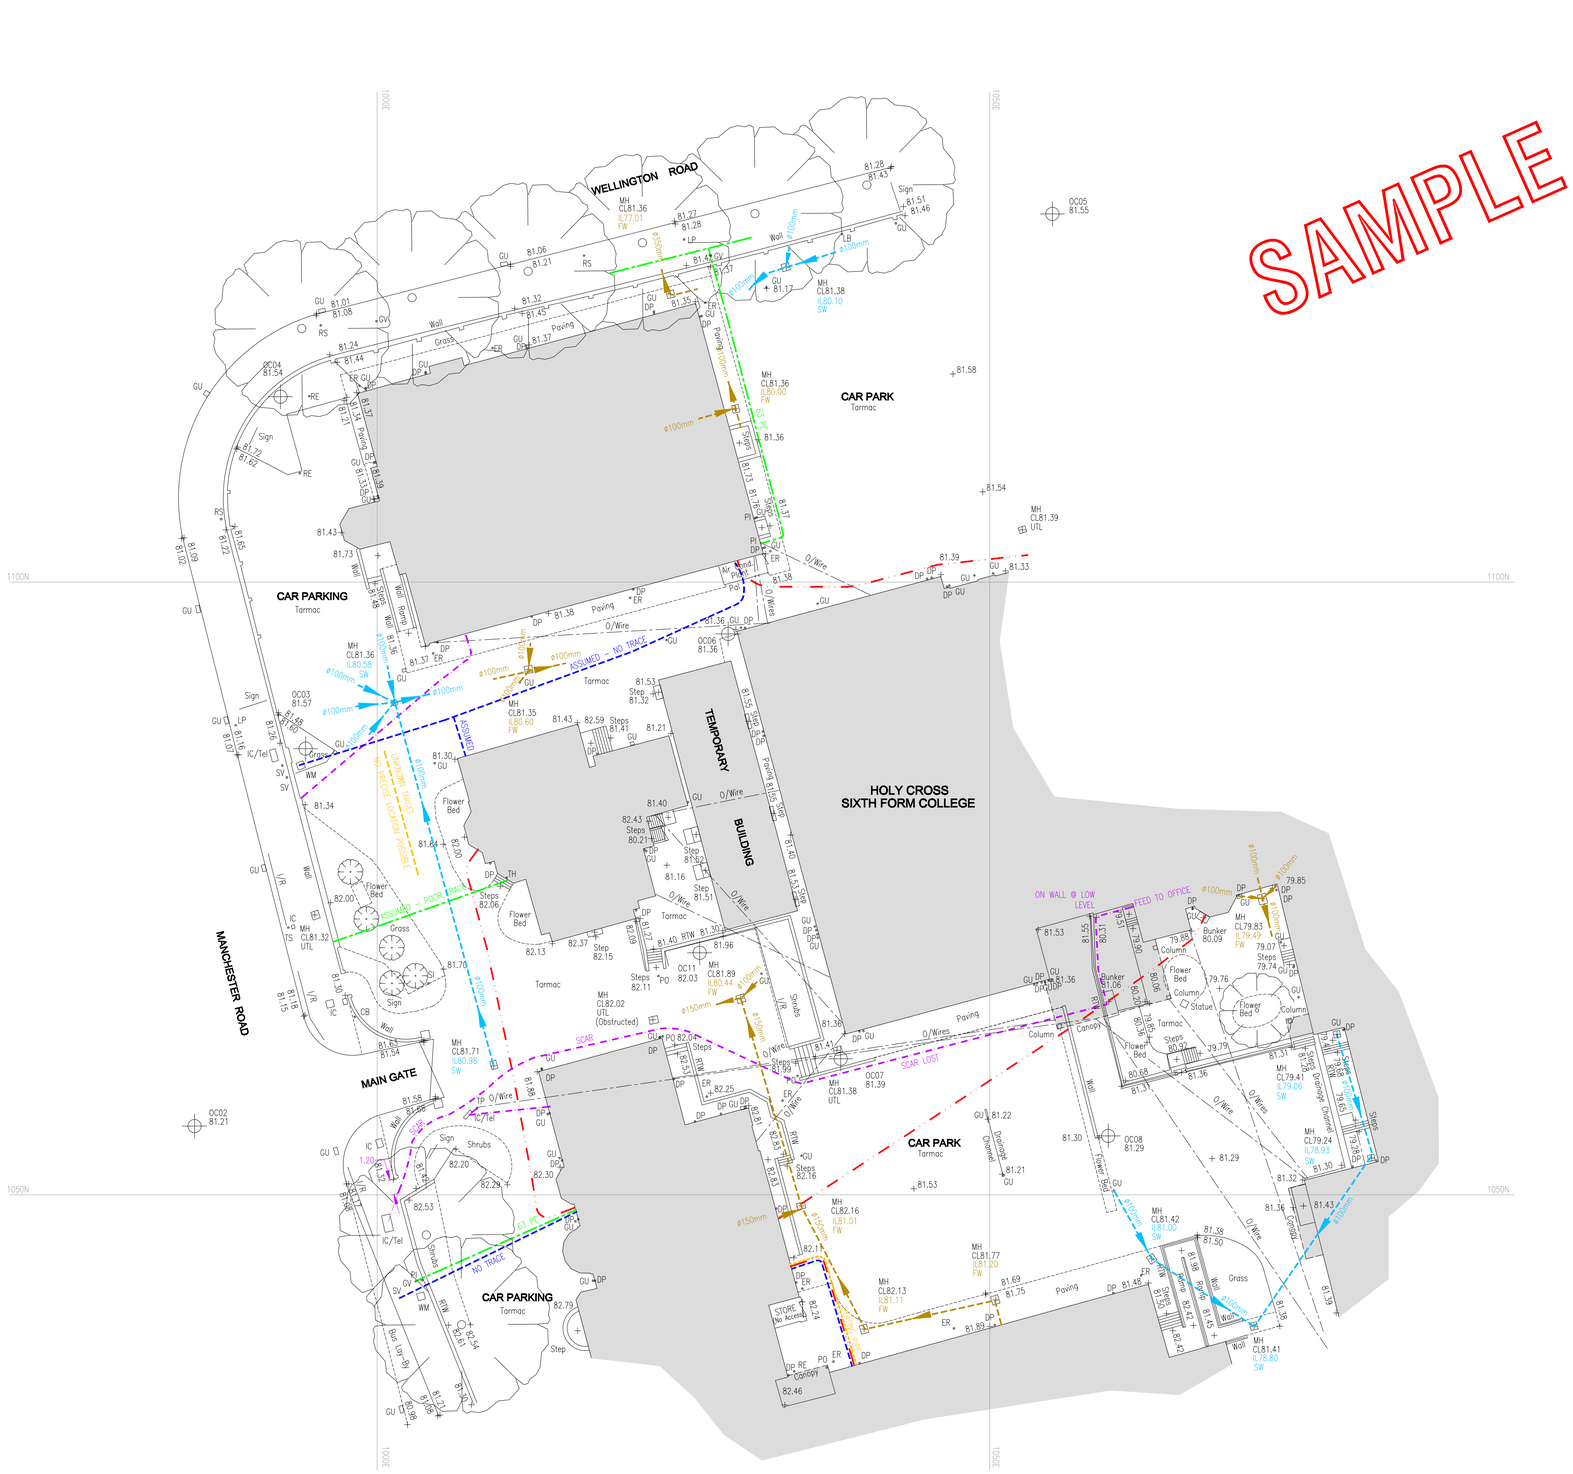

NOTE

Information concerning the location of services is given for your assistance and is intended for guidance only.

The accuracy thereof cannot be guaranteed.

No liability of any kind whatsoever is accepted by N D Oliver & Co Ltd.

Notes

KEY

Grid - Local Plane Metric

Datum - OSBM 81.54m
Located on Wall, Junction of Manchester Road / Richmond Street

ABBREVIATIONS

CL	-	COVER LEVEL	OC	-	OLIVER CONTROL
DP	-	DOWN PIPE	O/Wire	-	OVERHEAD WIRE
ER	-	EARTH ROD	Pal	-	PALISADE
FH	-	FIRE HYDRANT	PI	-	PIPE
GU	-	GULLY	PO	-	POST
GV	-	GAS VALVE	RS	-	ROAD SIGN
IC	-	INSPECTION COVER	RTW	-	RETAINING WALL
I/R	-	IRON RAILING	ST	-	STOP TAP
LB	-	LITTER BIN	SV	-	STOP VALVE
LP	-	LAMP POST	TH	-	THRESHOLD LEVEL
MH	-	MANHOLE	TP	-	TELEGRAPH POLE
OC	-	OLIVER CONTROL	UTL	-	UNABLE TO LIFT

SYMBOLS

HEDGE

GATE

TREE

BUILDING HATCH

UNDERGROUND SERVICES KEY

BRITISH TELECOM

ELECTRIC

FOUL

GAS

UNKNOWN

SURFACEWATER

WATER

Rev	Date	Drawn	Description	Ch'k'd	App'd
0	19.11.08		Original Drawing		

N D Oliver & Co Ltd
Ptolemy House
7 School Road
Sale
Manchester M33 7XY

Telephone 0161 973 3495
Facsimile 0161 962 6819
E-mail: mail@ndoliver.com

Client

CLIENT NAME
ADDRESS
TOWN
CITY
POSTCODE

Title

SAMPLE UNDERGROUND SERVICES SURVEY

Surveyed	JMR		Drawn	KD	
Dwg.Chk.	AWP		Approved	NDO	
Scale 1:100 @ A1		Project 1234			Status ORIG
		CAD file \PROJECTS\SAMPLES\DRAWINGS			
Drawing No N1234 / 56789-10 / 001					Rev 0